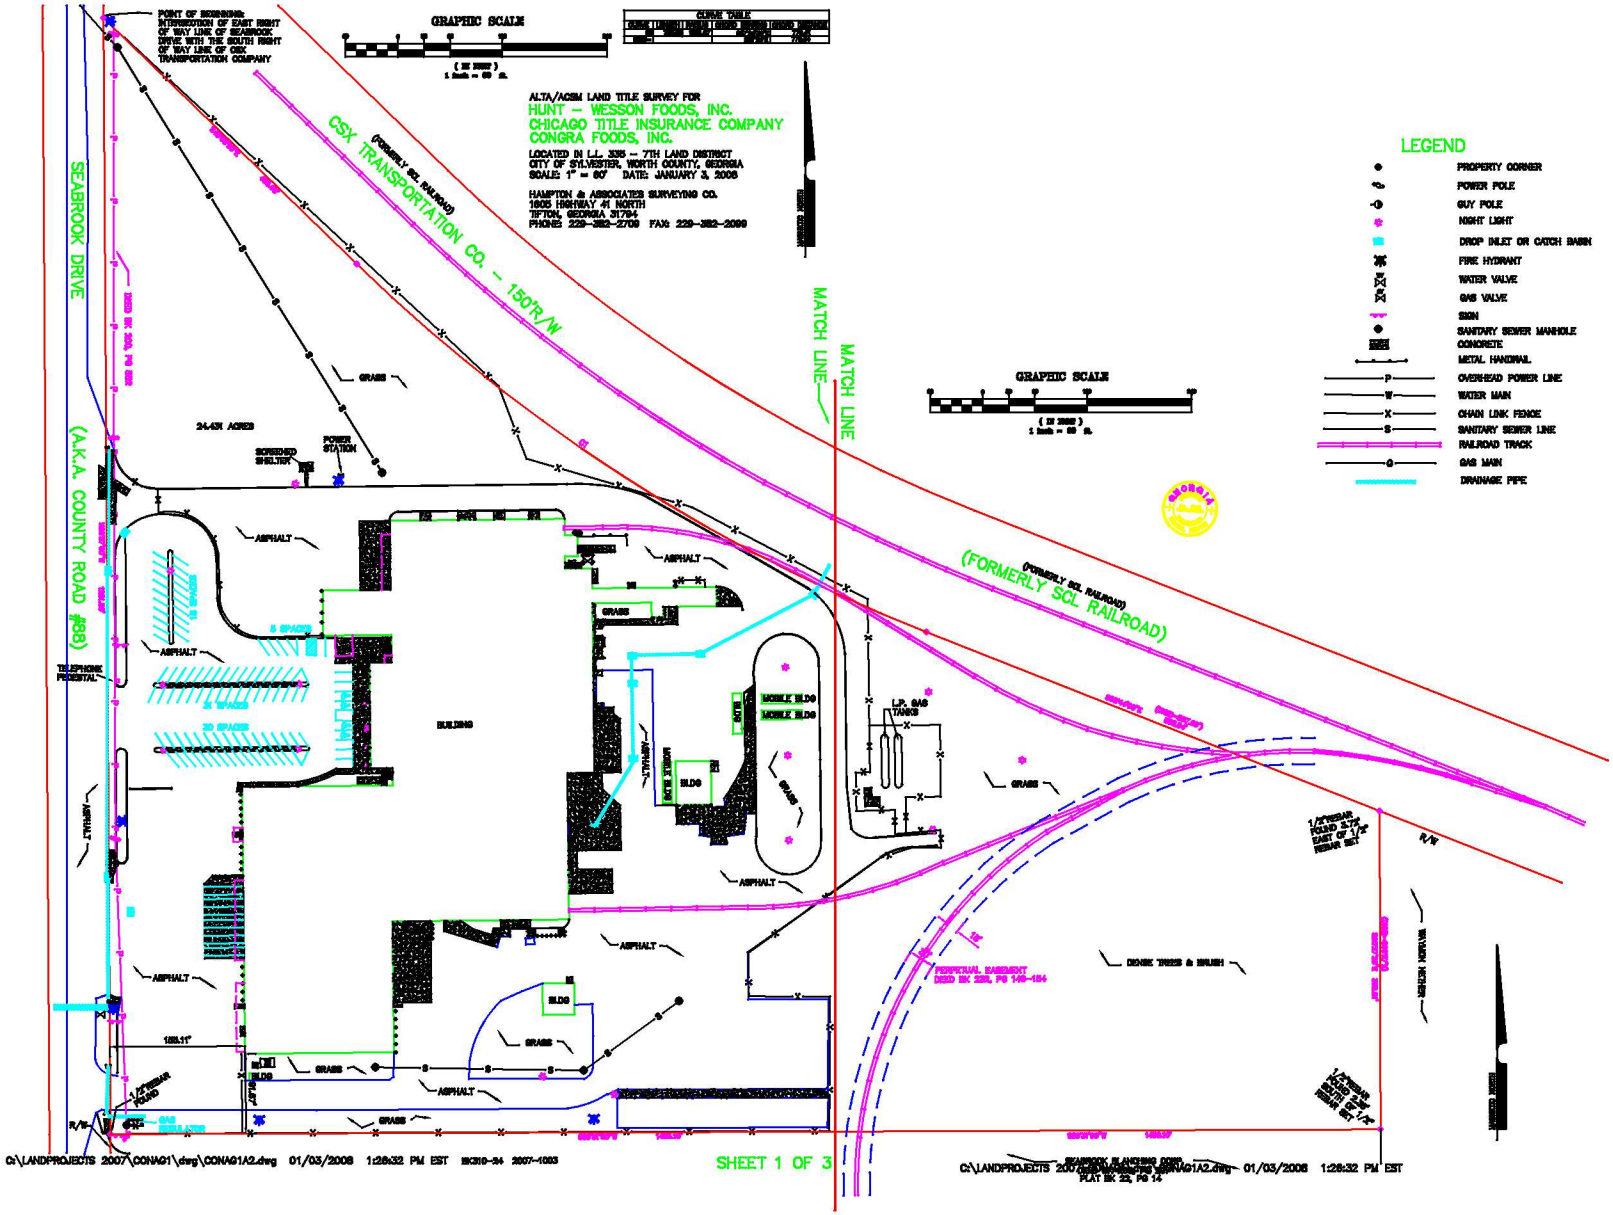
POINT OF BEGINNING: INTERSECTION OF EAST RIGHT OF WAY LINE OF SEABROOK DRIVE WITH THE SOUTH RIGHT OF WAY LINE OF CSX TRANSPORTATION COMPANY
GRAPHIC SCALE
CURVE TABLE
ALTA/ACSM LAND TITLE SURVEY FOR
HUNT – WESSON FOODS, INC.
CHICAGO TITLE INSURANCE COMPANY
CONGRA FOODS, INC.
LOCATED IN L.L. 335 – 7TH LAND DISTRICT
CITY OF SYLVESTER, WORTH COUNTY, GEORGIA
SCALE: 1" = 60' DATE: JANUARY 3, 2006
HAMPTON & ASSOCIATES SURVEYING CO.
1605 HIGHWAY 41 NORTH
TIFTON, GEORGIA 31794
PHONE: 229-382-2709 FAX: 229-382-2099
CSX TRANSPORTATION CO. – 150'R/W
(FORMERLY SCL RAILROAD)
SEABROOK DRIVE
(A.K.A. COUNTY ROAD #86)
MATCH LINE
MATCH LINE
LEGEND
PROPERTY CORNER
POWER POLE
GUY POLE
NIGHT LIGHT
DROP INLET OR CATCH BASIN
FIRE HYDRANT
WATER VALVE
GAS VALVE
SIGN
SANITARY SEWER MANHOLE
CONCRETE
METAL HANDRAIL
OVERHEAD POWER LINE
WATER MAIN
CHAIN LINK FENCE
SANITARY SEWER LINE
RAILROAD TRACK
GAS MAIN
DRAINAGE PIPE
24.43N ACRES
SCREENED SHELTER
POWER STATION
ASPHALT
GRASS
BUILDING
MOBILE BLDG
L.P. GAS TANKS
DENSE TREES & BRUSH
TELEPHONE PEDESTAL
PERPETUAL EASEMENT
R/W
C:\LANDPROJECTS 2007\CONAG1\dwg\CONAG1A2.dwg 01/03/2008 1:28:32 PM EST
SHEET 1 OF 3